N:\INFRASTRUCTURE\PROJECTS & PROGRAMS\20-21 PROJECTS\TS BAYLY AVE - CONSTRUCTION\TECHNICAL\PLAN TO PLANNING\X-2D-DESIGN CS.DWG Last Saved 3/8/2021 4:24 PM CHAMINDA SENADEERA

Attachment 1

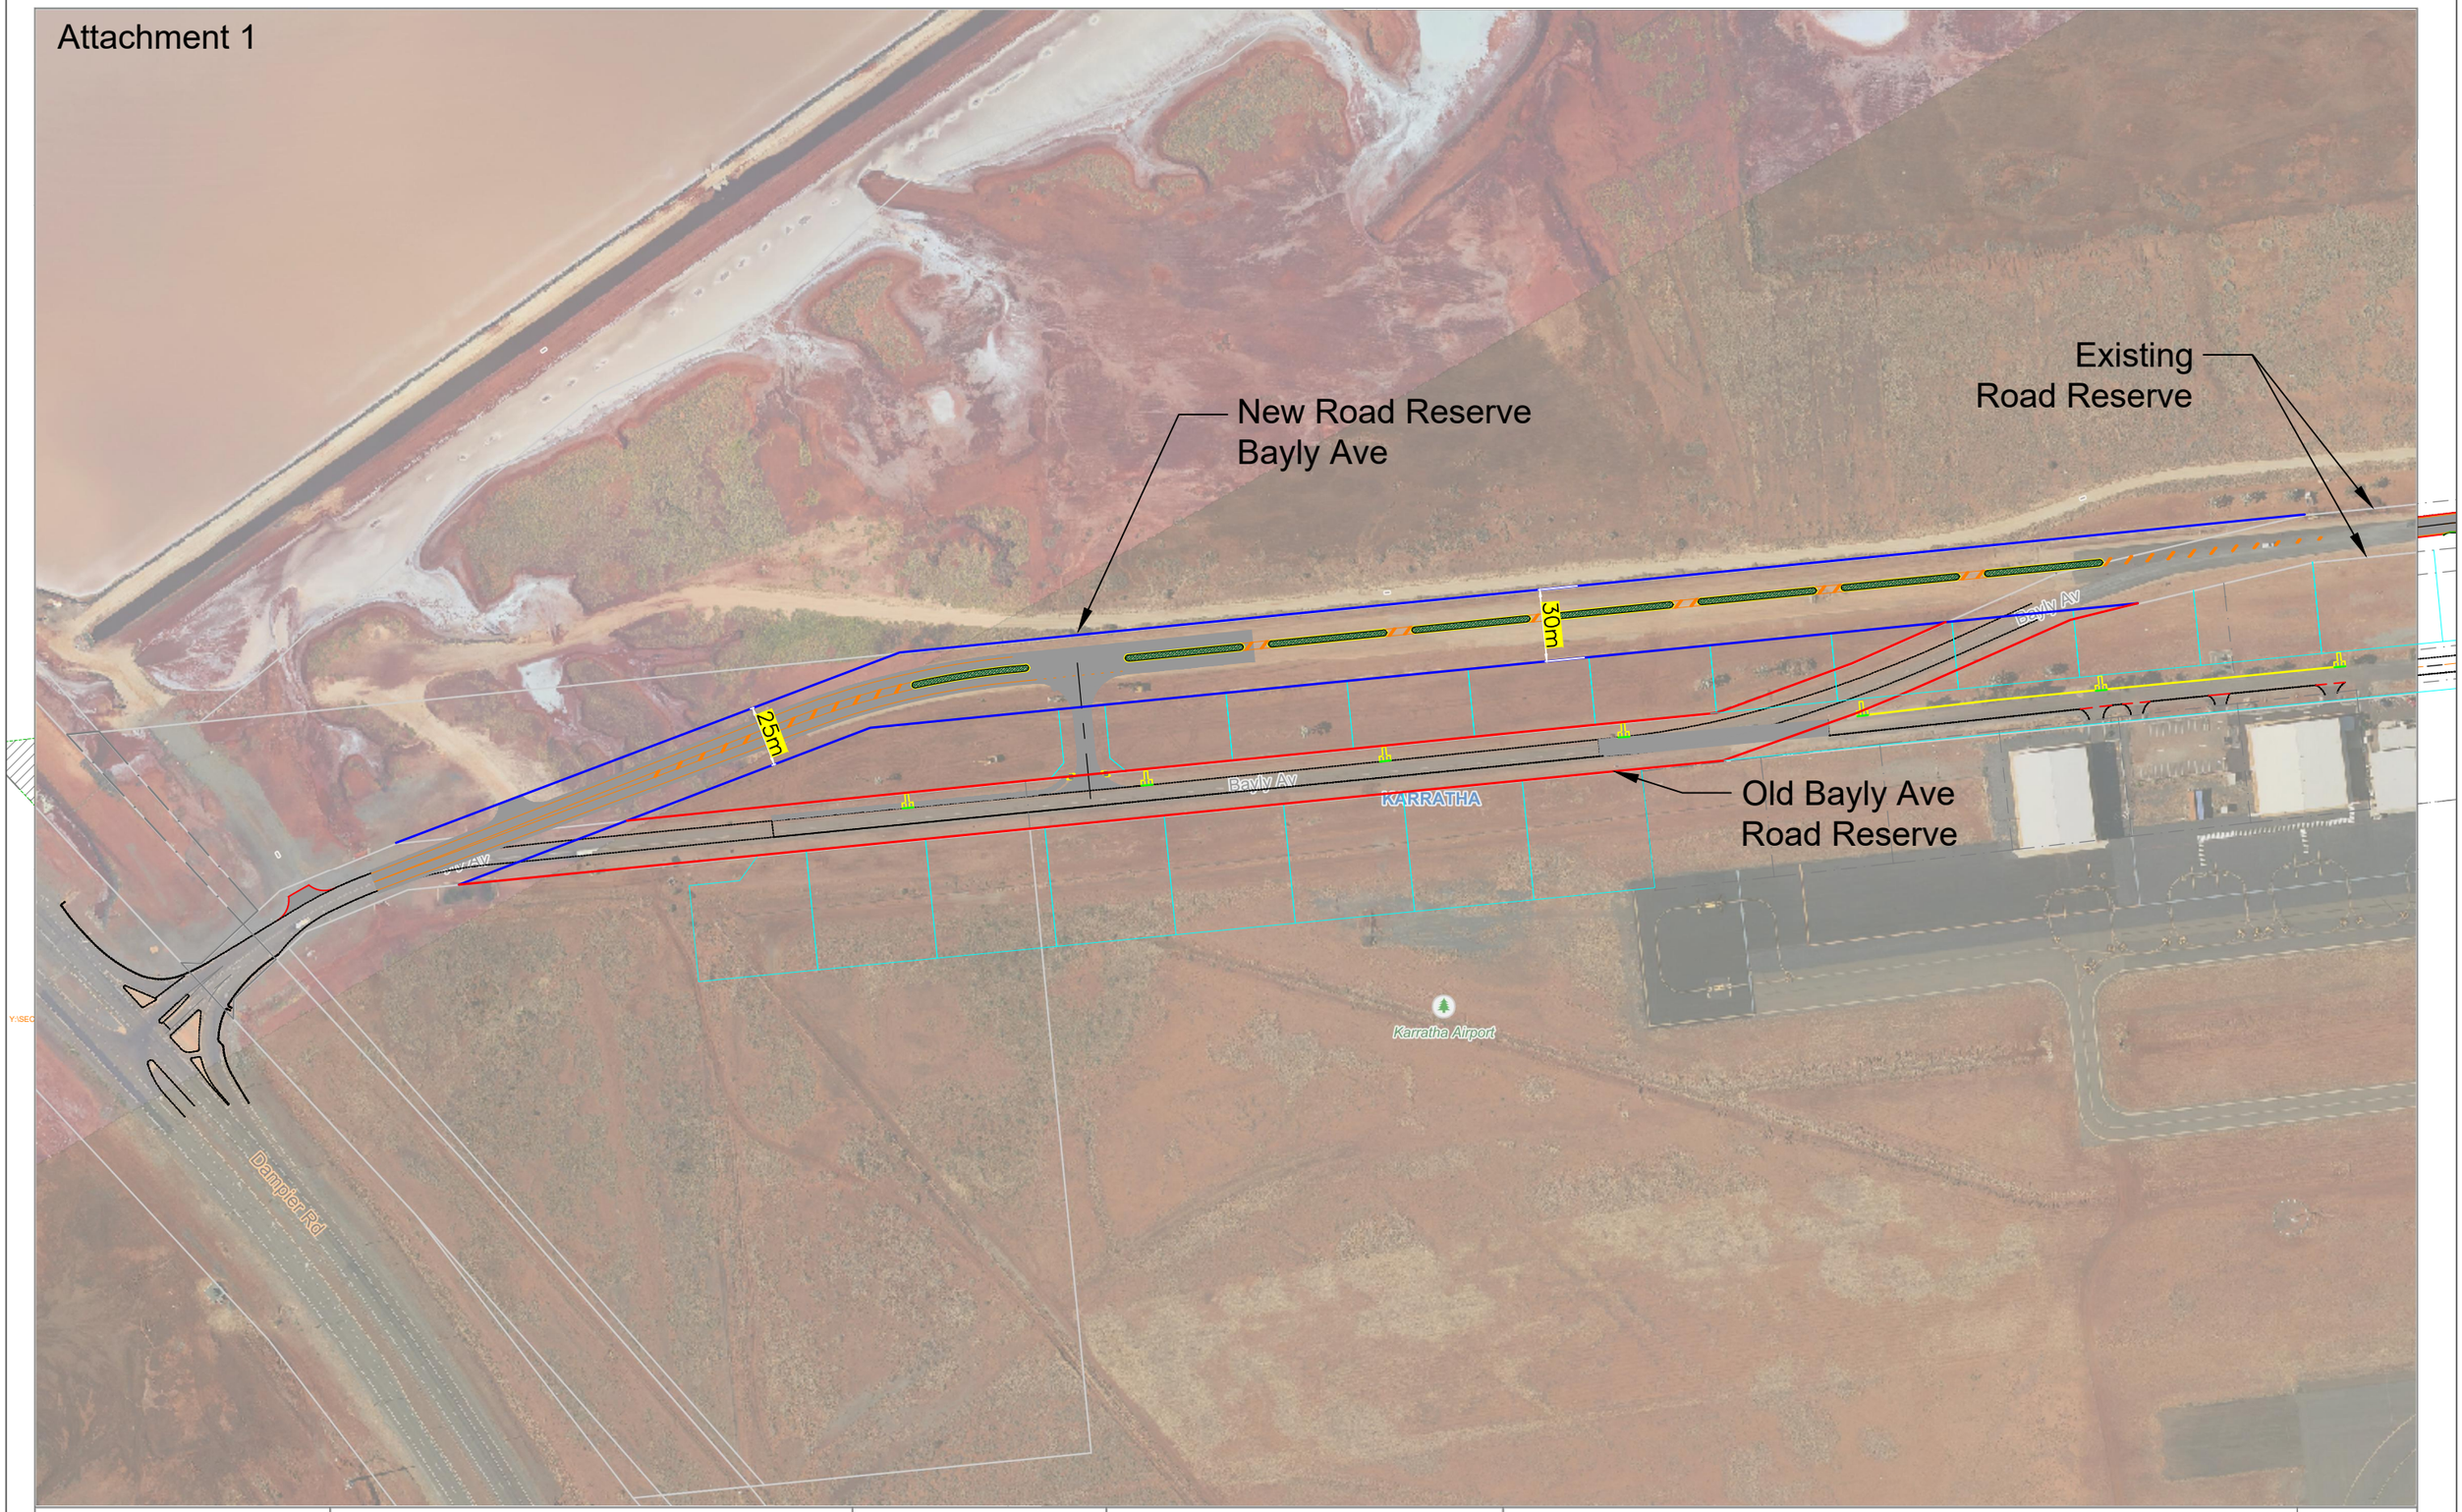

REV	ISSUE DATE	DRAFTED	CHECKED	ISSUED FOR
A	4/8/2021	CS	PH	APPROVAL

DESIGNED: CS

APPROVED: PH

COPYRIGHT: THIS DESIGN IS NOT TO BE COPIED OR AMENDED WITHOUT WRITTEN PERMISSION FROM THE CITY OF KARRATHA

City of Karratha

Road Reserve Bayly Ave
Baly Ave Reconstruction

SCALE: NTS

DRAWING DESIGNATION: X-2D-DESIGN CS A