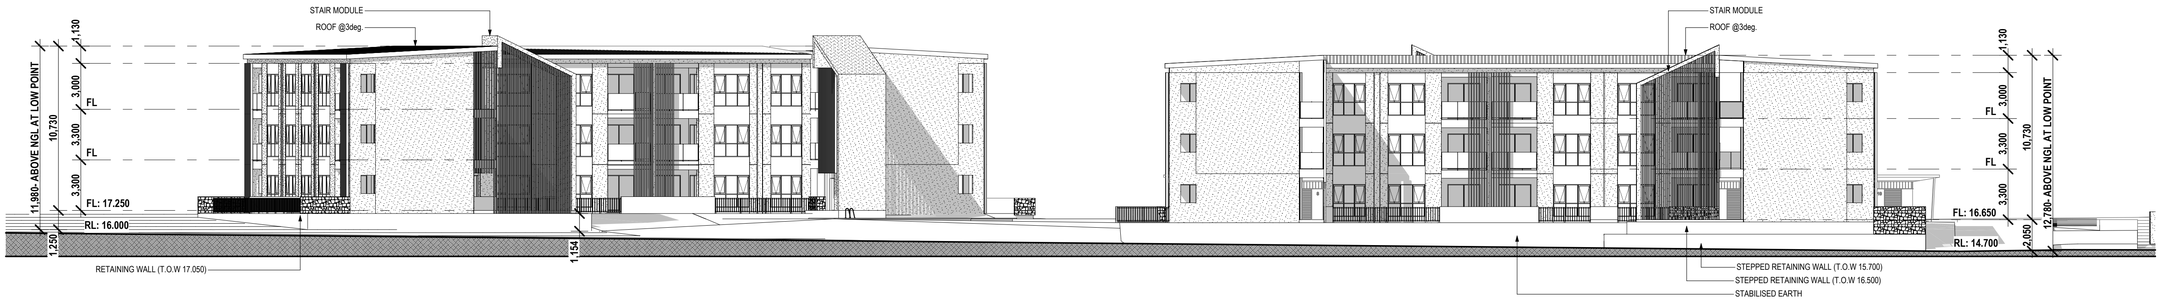

1 NORTH ELEVATION
#LayID Scale 1:200

2 EAST ELEVATION
#LayID Scale 1:200

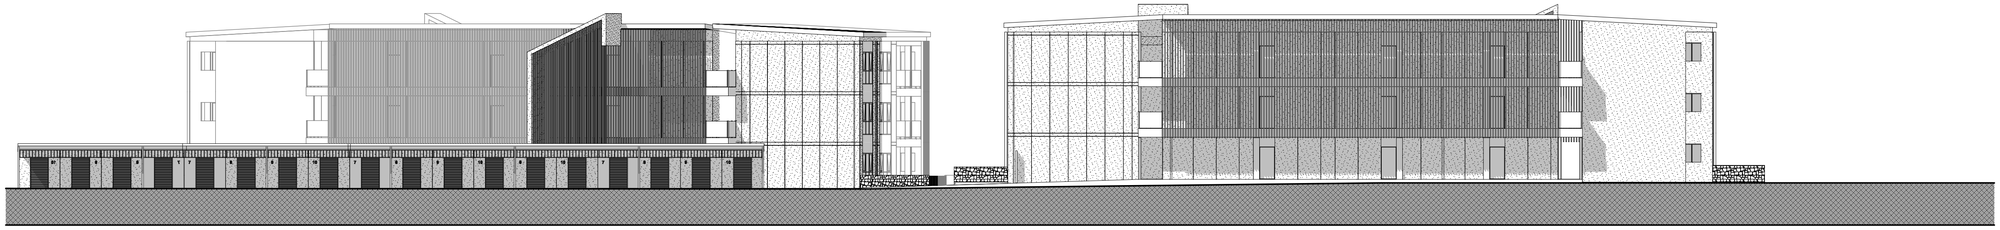

3 SOUTH ELEVATION
#LayID Scale 1:200

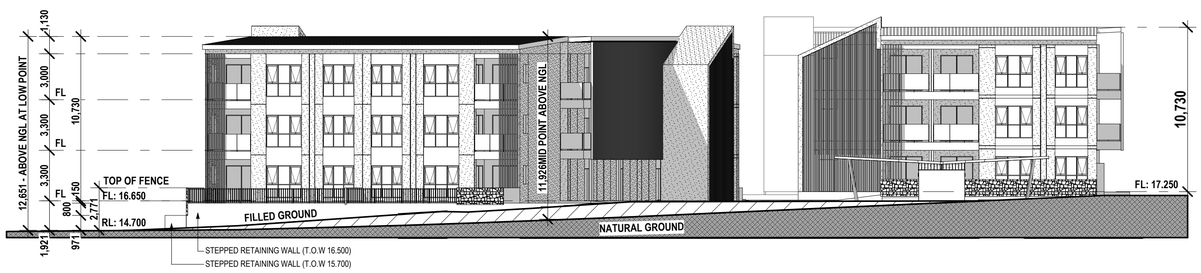

4 WEST ELEVATION
#LayID Scale 1:200

DENNEY BUILDING DESIGN
www.denneydesign.com shane@denneydesign.com.au (+61) 0416 206 320

RESIDENTIAL DEVELOPMENT	PROJECT
CITY OF KARRATHA	COUNCIL
ELEVATIONS	DRAWING
51 GREGORY WAY KARRATHA WESTERN AUSTRALIA	ADDRESS
DEVELOPED pty ltd	CLIENT
S.D	DRAFTING

GENERAL NOTES

1. ALL LEVELS, DIMENSIONS, POSITIONS & HEIGHTS TO BE CHECKED & VERIFIED ON SITE BEFORE COMMENCEMENT OF BUILDING WORKS.
2. FIGURED DIMENSIONS ARE TO BE TAKEN, DO NOT SCALE OFF DRAWINGS.
3. ALL ARCHITECTURAL DRAWINGS TO BE READ IN CONJUNCTION WITH SPECIFICATIONS & ALL OTHER RELEVANT ENGINEERING DRAWINGS FROM STRUCTURAL. ELECTRICAL, HYDRAULIC & MECHANICAL.
4. ANY DISCREPENCIES TO BE REPORTED TO THE AUTHOR BEFORE ACTION IS TAKEN.
5. REFER TO STRUCTURAL ENGINEERS DRAWINGS FOR ALL STRUCTURAL WORKS.
6. LARGE SCALE DRAWINGS TO SUPERCEDE SMALL SCALE DRAWINGS.

REVISIONS

REV	ITEM	DATE
A	CONCEPT FOR REVIEW	30/01/25
B	DA ISSUE	27/05/25
D	DA AMENDMENT	24/09/25
E	DA AMENDMENT	15/10/25
F	DA AMENDMENT	27/01/26
G	ADJUSTED LEVELS	20/02/26
H	ADJUSTED LEVELS	02/04/26
J	RETAINING WALLS / STAIR AMEND.	29/04/26
K	DA. MODIFICATION	30/04/26

REVISIONS	CDC	STATUS	
	30/01/2025	DATE	
	1:200	SCALE	
PROJECT No	572		
DWG No	A 300		
REV. No.	K		

PLOT PATH: C:\Users\Shane\OneDrive - denneydesign.com.au\001 DBD\001_PROJECTS\570 Developer\RE_ Karratha _ Apartments\Gregory\572 Gregory Rev K.pln Plot Date: 4/05/2026