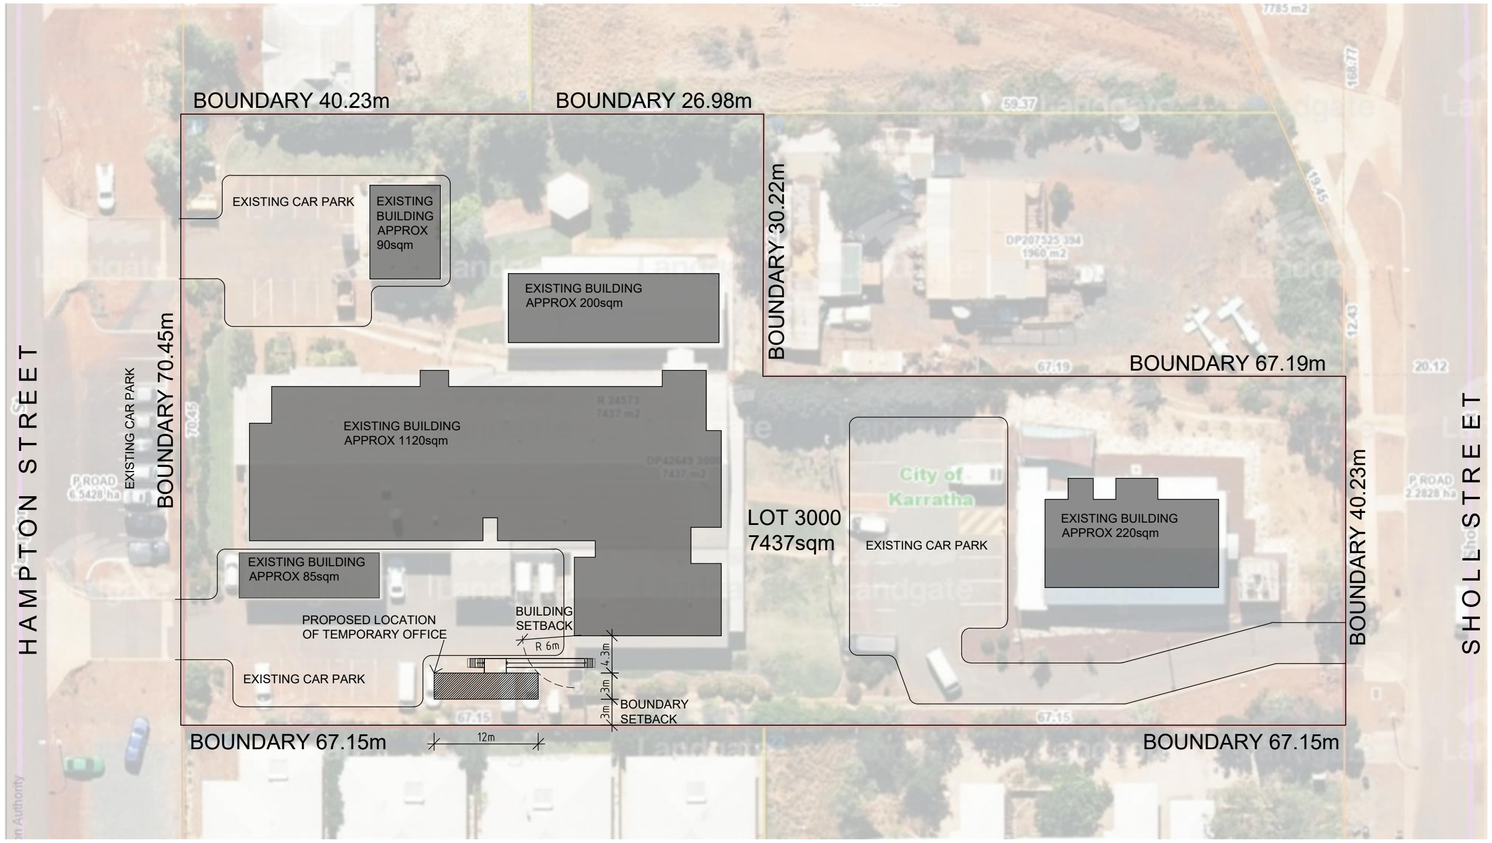

N

01 SITE PLAN
Scale1:500 @ A2

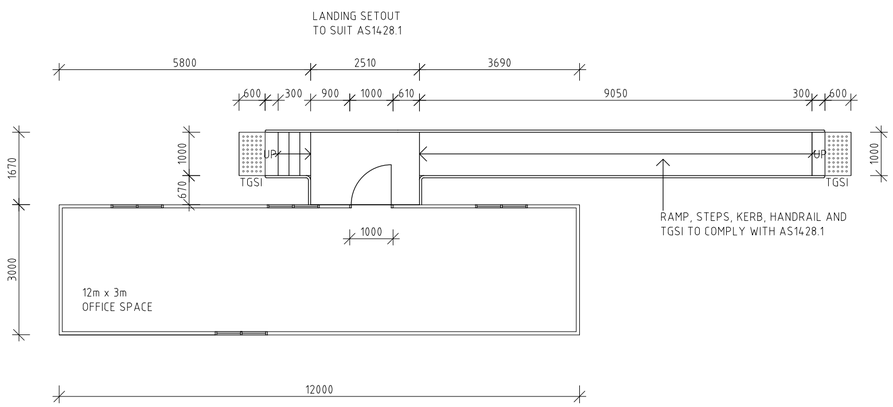

01 FLOOR PLAN
Scale1:100 @ A2

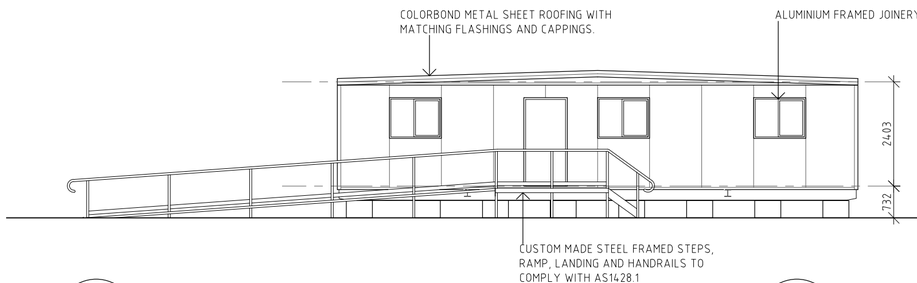

01 NORTH ELEVATION
Scale1:100 @ A2

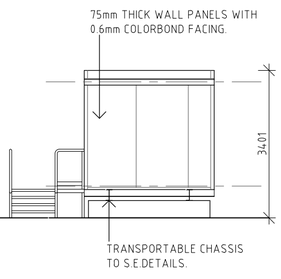

01 EAST ELEVATION
Scale1:100 @ A2

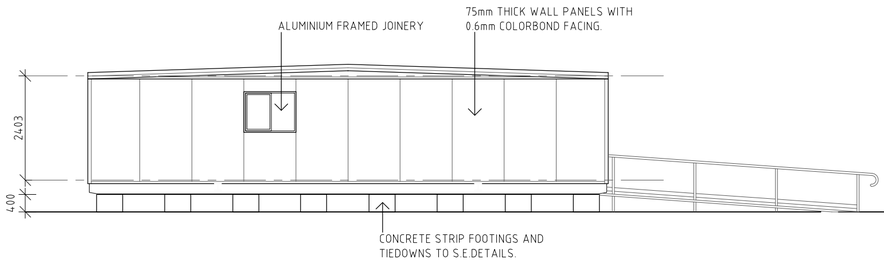

01 SOUTH ELEVATION
Scale1:100 @ A2

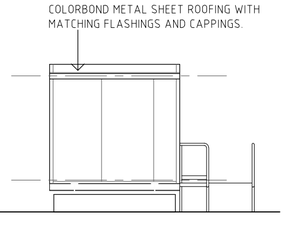

01 WEST ELEVATION
Scale1:100 @ A2

DRAWING NOTES:

CYCLONIC REQUIREMENTS
REGION D
TERRAIN CATEGORY 2
WINDSPEED 55 - 88m/s

ALL WORKS TO BE IN ACCORDANCE WITH RELAVENT AUSTRALIAN STANDARDS:
AS 1170.2 WIND ACTIONS
AS 3600 + AS 3610 CONCRETE
AS 4100 STRUCTURAL STEEL
AS 4600 COLD FORMED STEEL STRUCTURES
AS 4440 ENGINEERED ROOF TRUSSES
AS 3660.1 + AS 2870 TERMITE BARRIERS
AS 3740 WATERPROOFING WET AREAS
(BUT NOT LIMIT TO THE ABOVE)

GENERAL NOTES:

- DO NOT SCALE DRAWINGS USE FIGURED DIMENSIONS ONLY.
- INFORM ARCHITECT OF CONFLICT BETWEEN SITE CONDITIONS AND DOCUMENTS.
- ALL DIMENSIONS IN MILLIMETERS UNLESS OTHERWISE NOTED.
- CONFIRM ALL DIMENSIONS ON SITE PRIOR TO COMMENCEMENT OF WORKS.
- ALL WORKS TO COMPLY WITH LOCAL COUNCIL REQUIREMENTS, NATIONAL CONSTRUCTION CODES OF AUSTRALIA AND AUSTRALIAN STANDARDS.
- COPYRIGHT OF DESIGN SHOWN HEREIN IS RETAINED BY ARCHITECTURAL COMPANY.
- ARCHITECTURAL DOCUMENTS TO BE READ IN CONJUNCTION WITH RELEVANT STRUCTURAL ENGINEERING DOCUMENTS.

REV:	DESCRIPTION:	DATE:
STATUS:	DEVELOPMENT APPLICATION	

hurley ARCHITECTURE & PLANNING

CLIENT: MAWARNKARRA HEALTH SERVICE
PO BOX 59
ROEBOURNE WA 6718

ARCHITECT: HURLEY ARCHITECTURE & PLANNING
PO BOX 154 KARRATHA WA 6714
0437 414 714

SITE: PROPOSED NEW TRANSPORTABLE OFFICE BUILDING
Lot 3000 (#20) SHOLL STREET
ROEBOURNE WA 6718

TITLE: SITE PLAN
FLOOR PLANS + ELEVATIONS

SCALE AT A2:	DATE:	DRAWN:	CHECKED:
AS SHOWN	07.07.2021	JH	
PROJECT NO:	DRAWING NO:		REVISION:
21-700	A 1.0		0